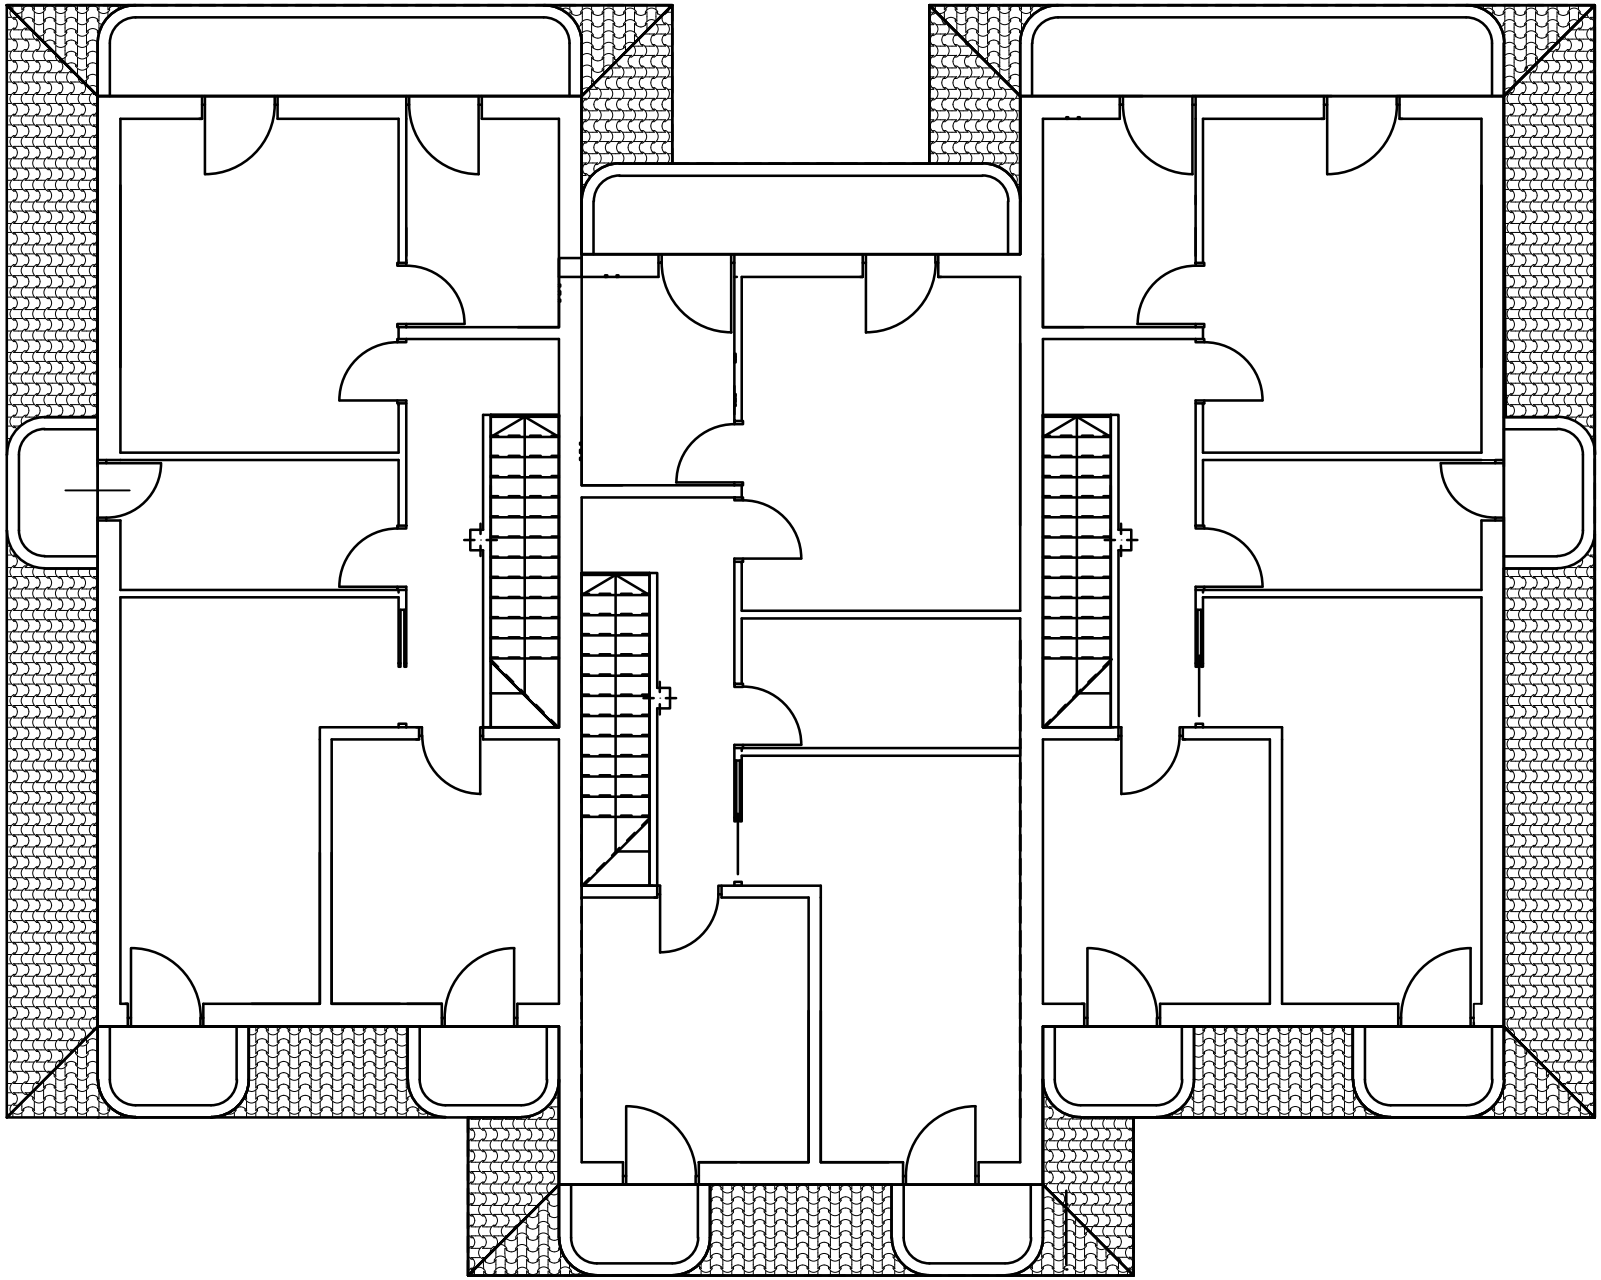PIANTA PIANO 1